DECANT

DESIGNED BY

D. Walton.

8/6
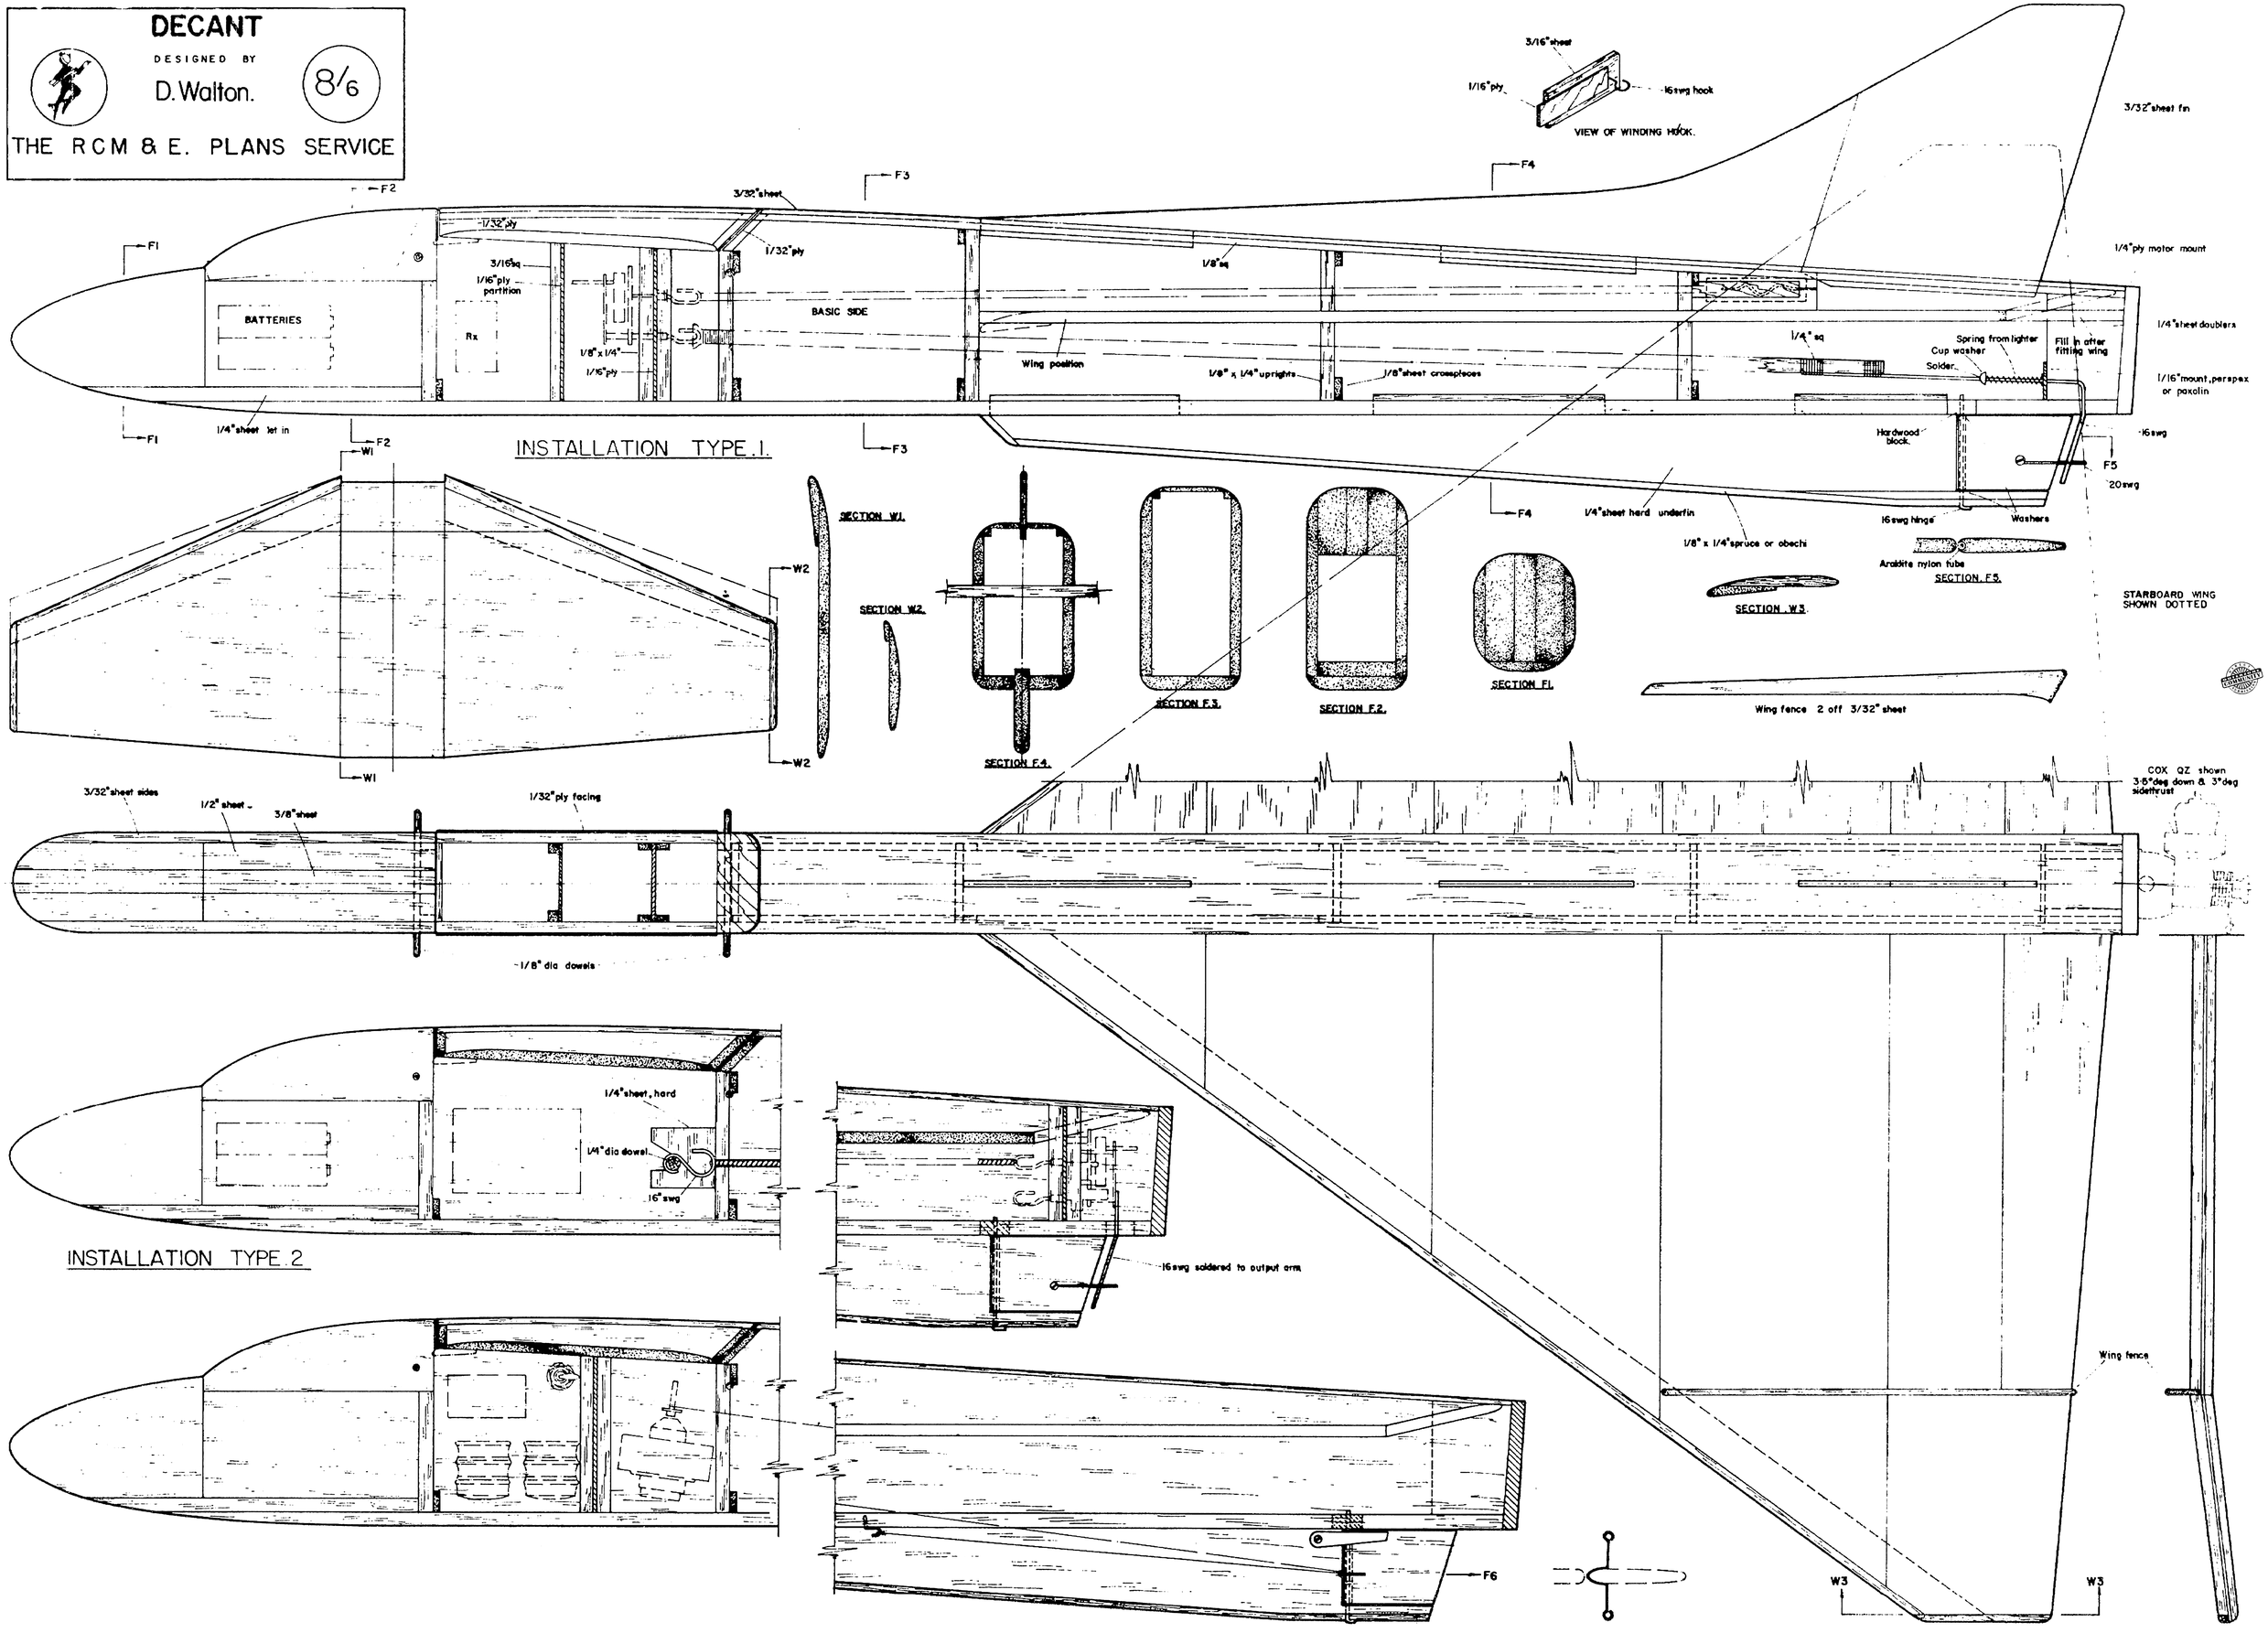
THE RCM & E. PLANS SERVICE