A 35"SPAN DELTA FOR .20 CU. IN. ENGINES AND 3 FUNCTION R/C

ELF 20

designed by
David Boddington
copyright of
R C M & E Plans Service
BOX 35 WOLSEY ROAD, HEMEL HEMPSTEAD, HERTS. HP2 4SS.

D
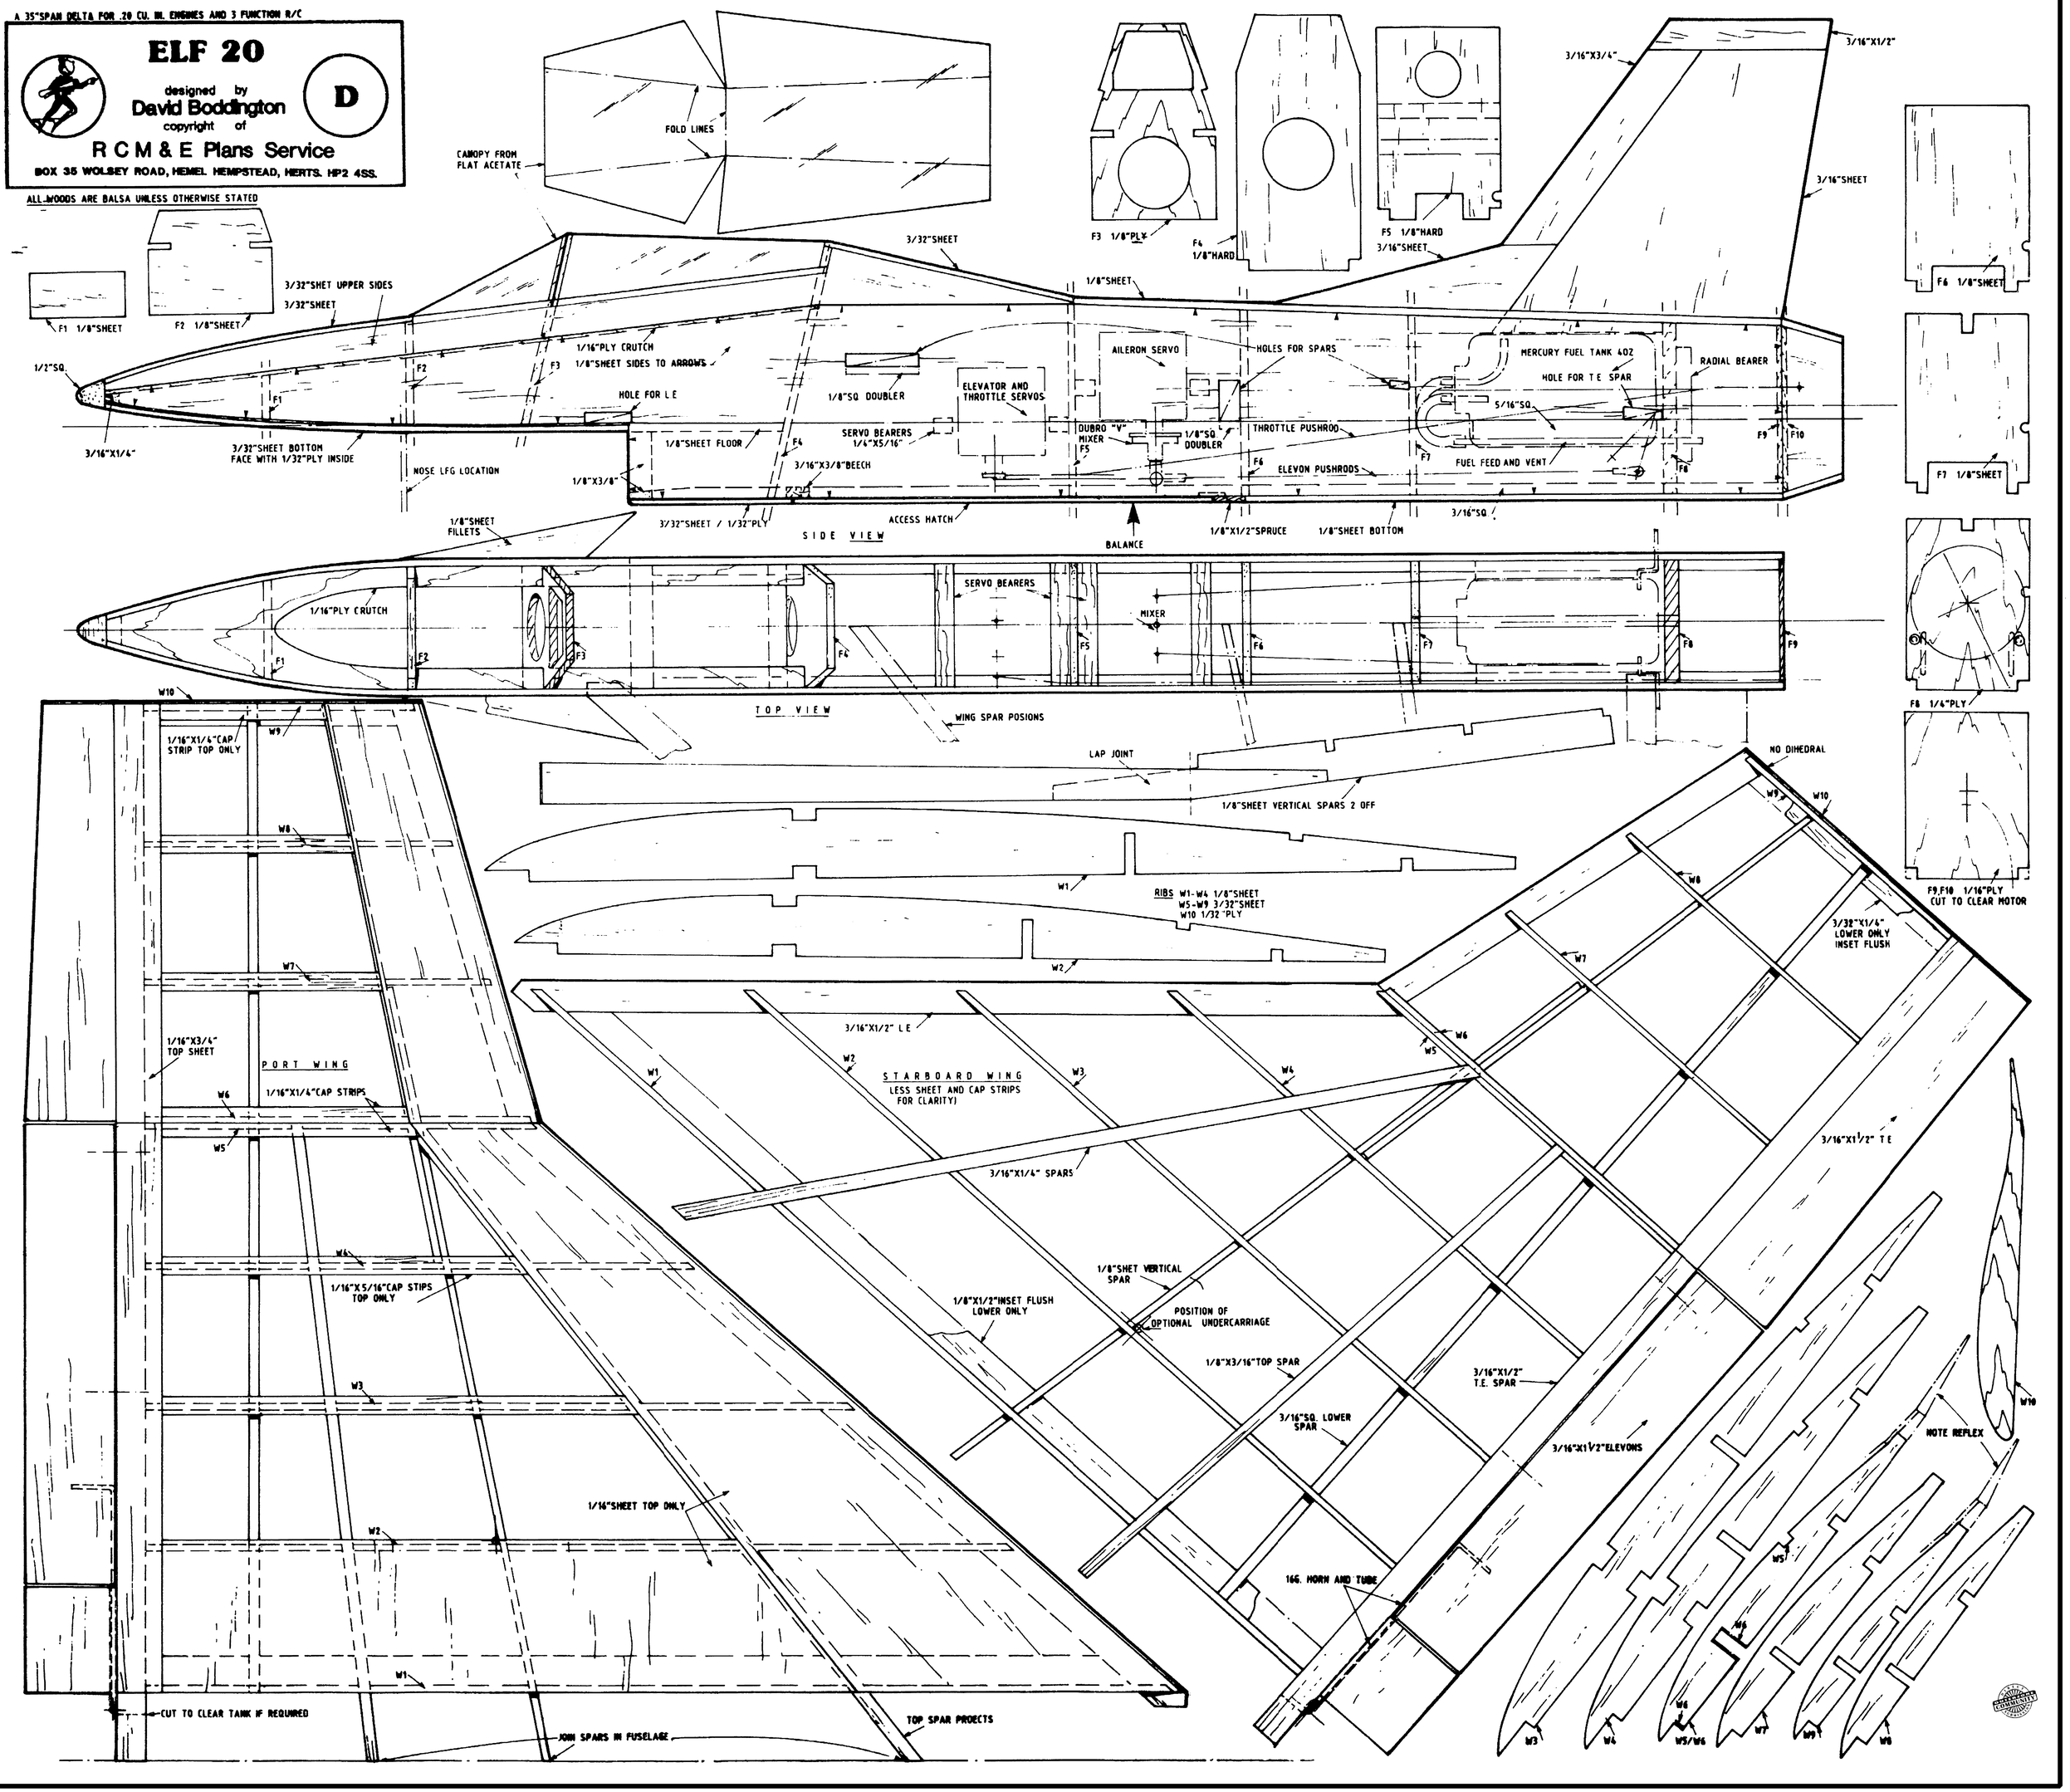
ALL WOODS ARE BALSA UNLESS OTHERWISE STATED