D.H. 9A.

designed by

E. COATES

£1

copyright of

The Aeromodeller Plans Service

13-35 Bridge Street, Hemel Hempstead, Herts.

ALL WOOD, BALSA UNLESS STATED OTHERWISE

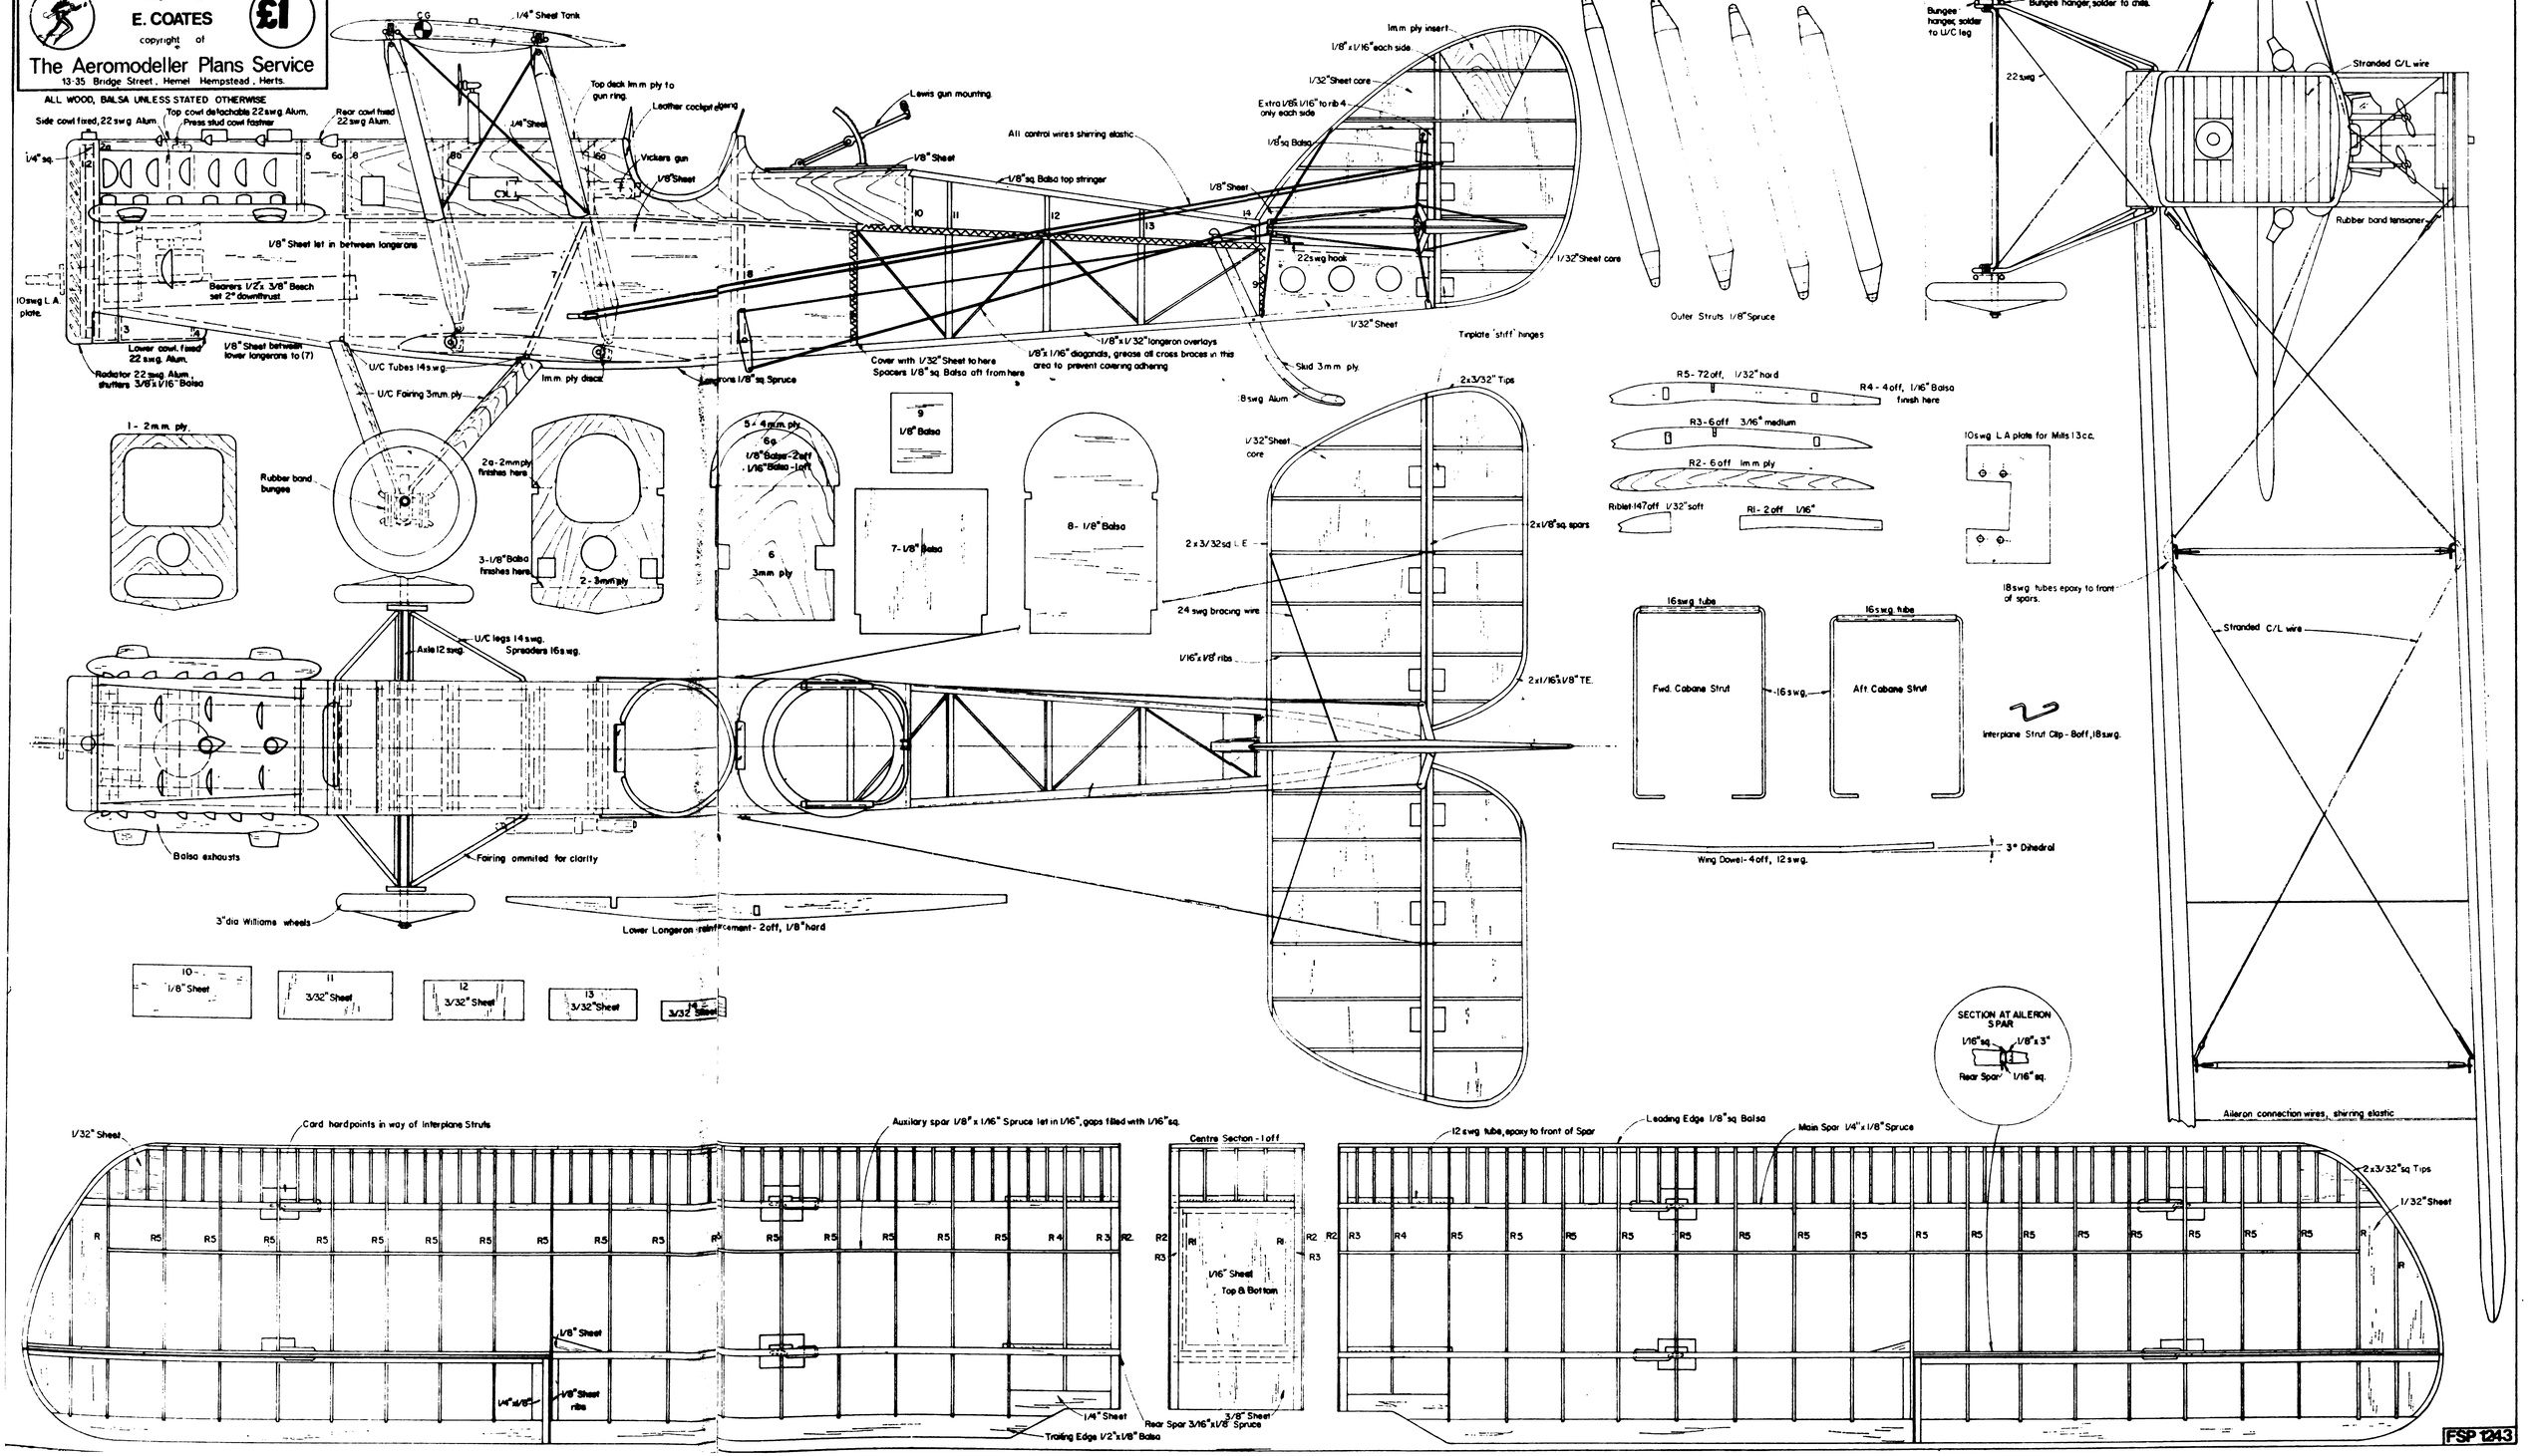

FSP 1243