CLOWN

DESIGNED BY
Don Stothers.

15/-
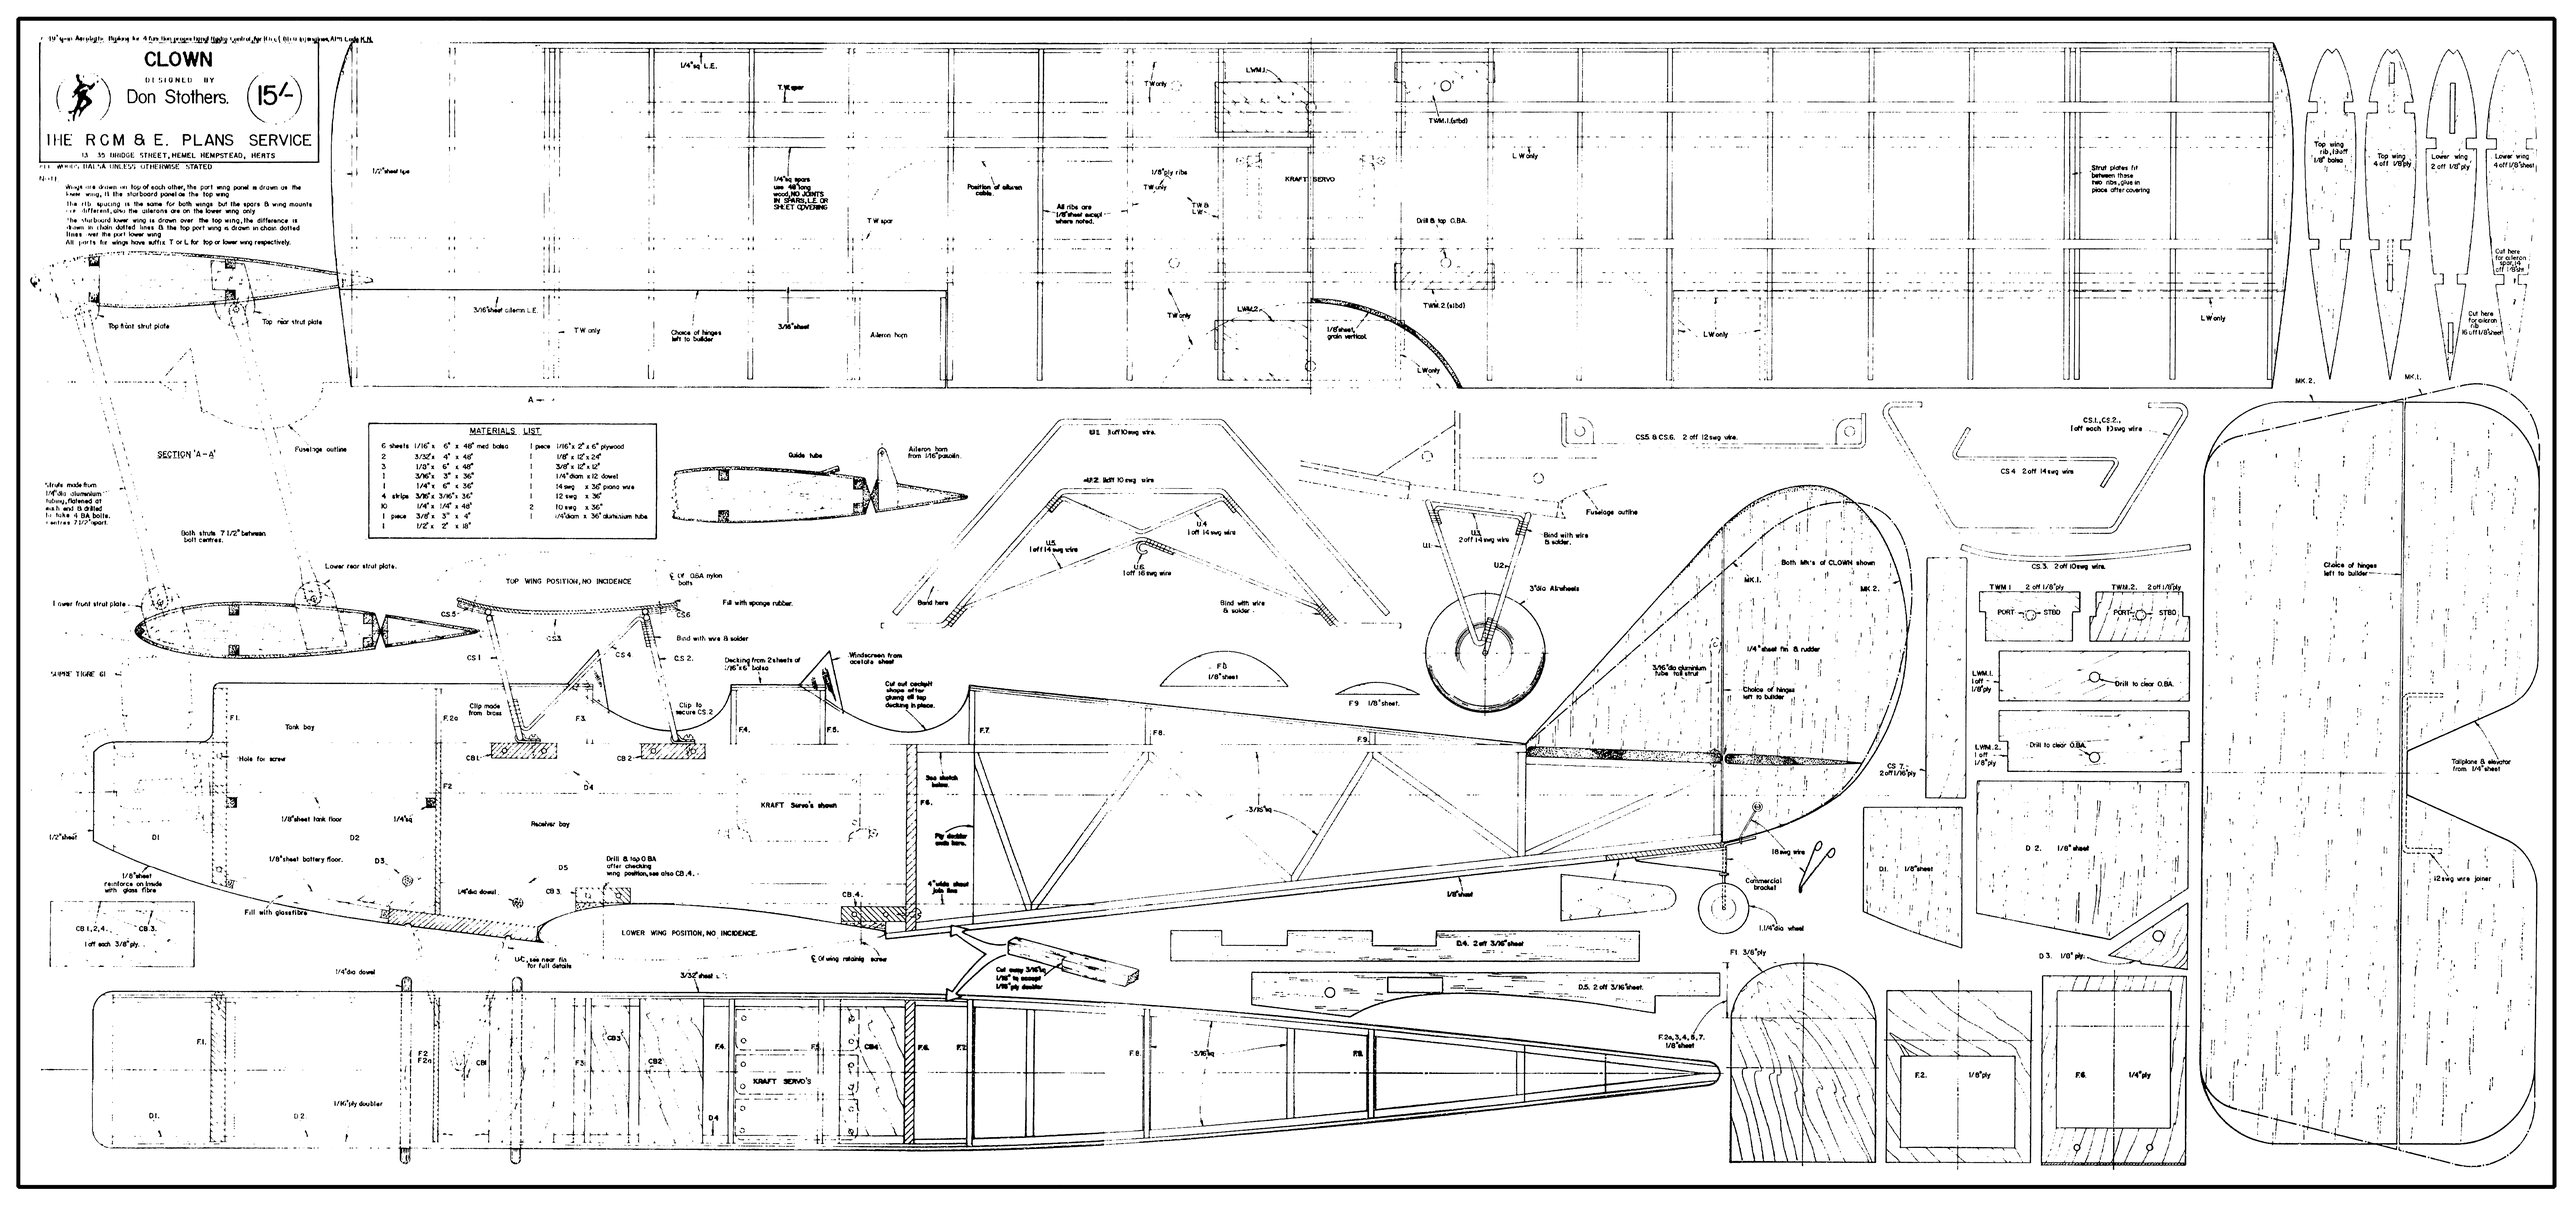
THE RCM & E. PLANS SERVICE
13 - 35 BRIDGE STREET, HEMEL HEMPSTEAD, HERTS