
# LADY HAWK

PLAN NO. 1153

DESIGNED BY: JOHN KALLEND

PLANS BY: DAVE VAUGHN

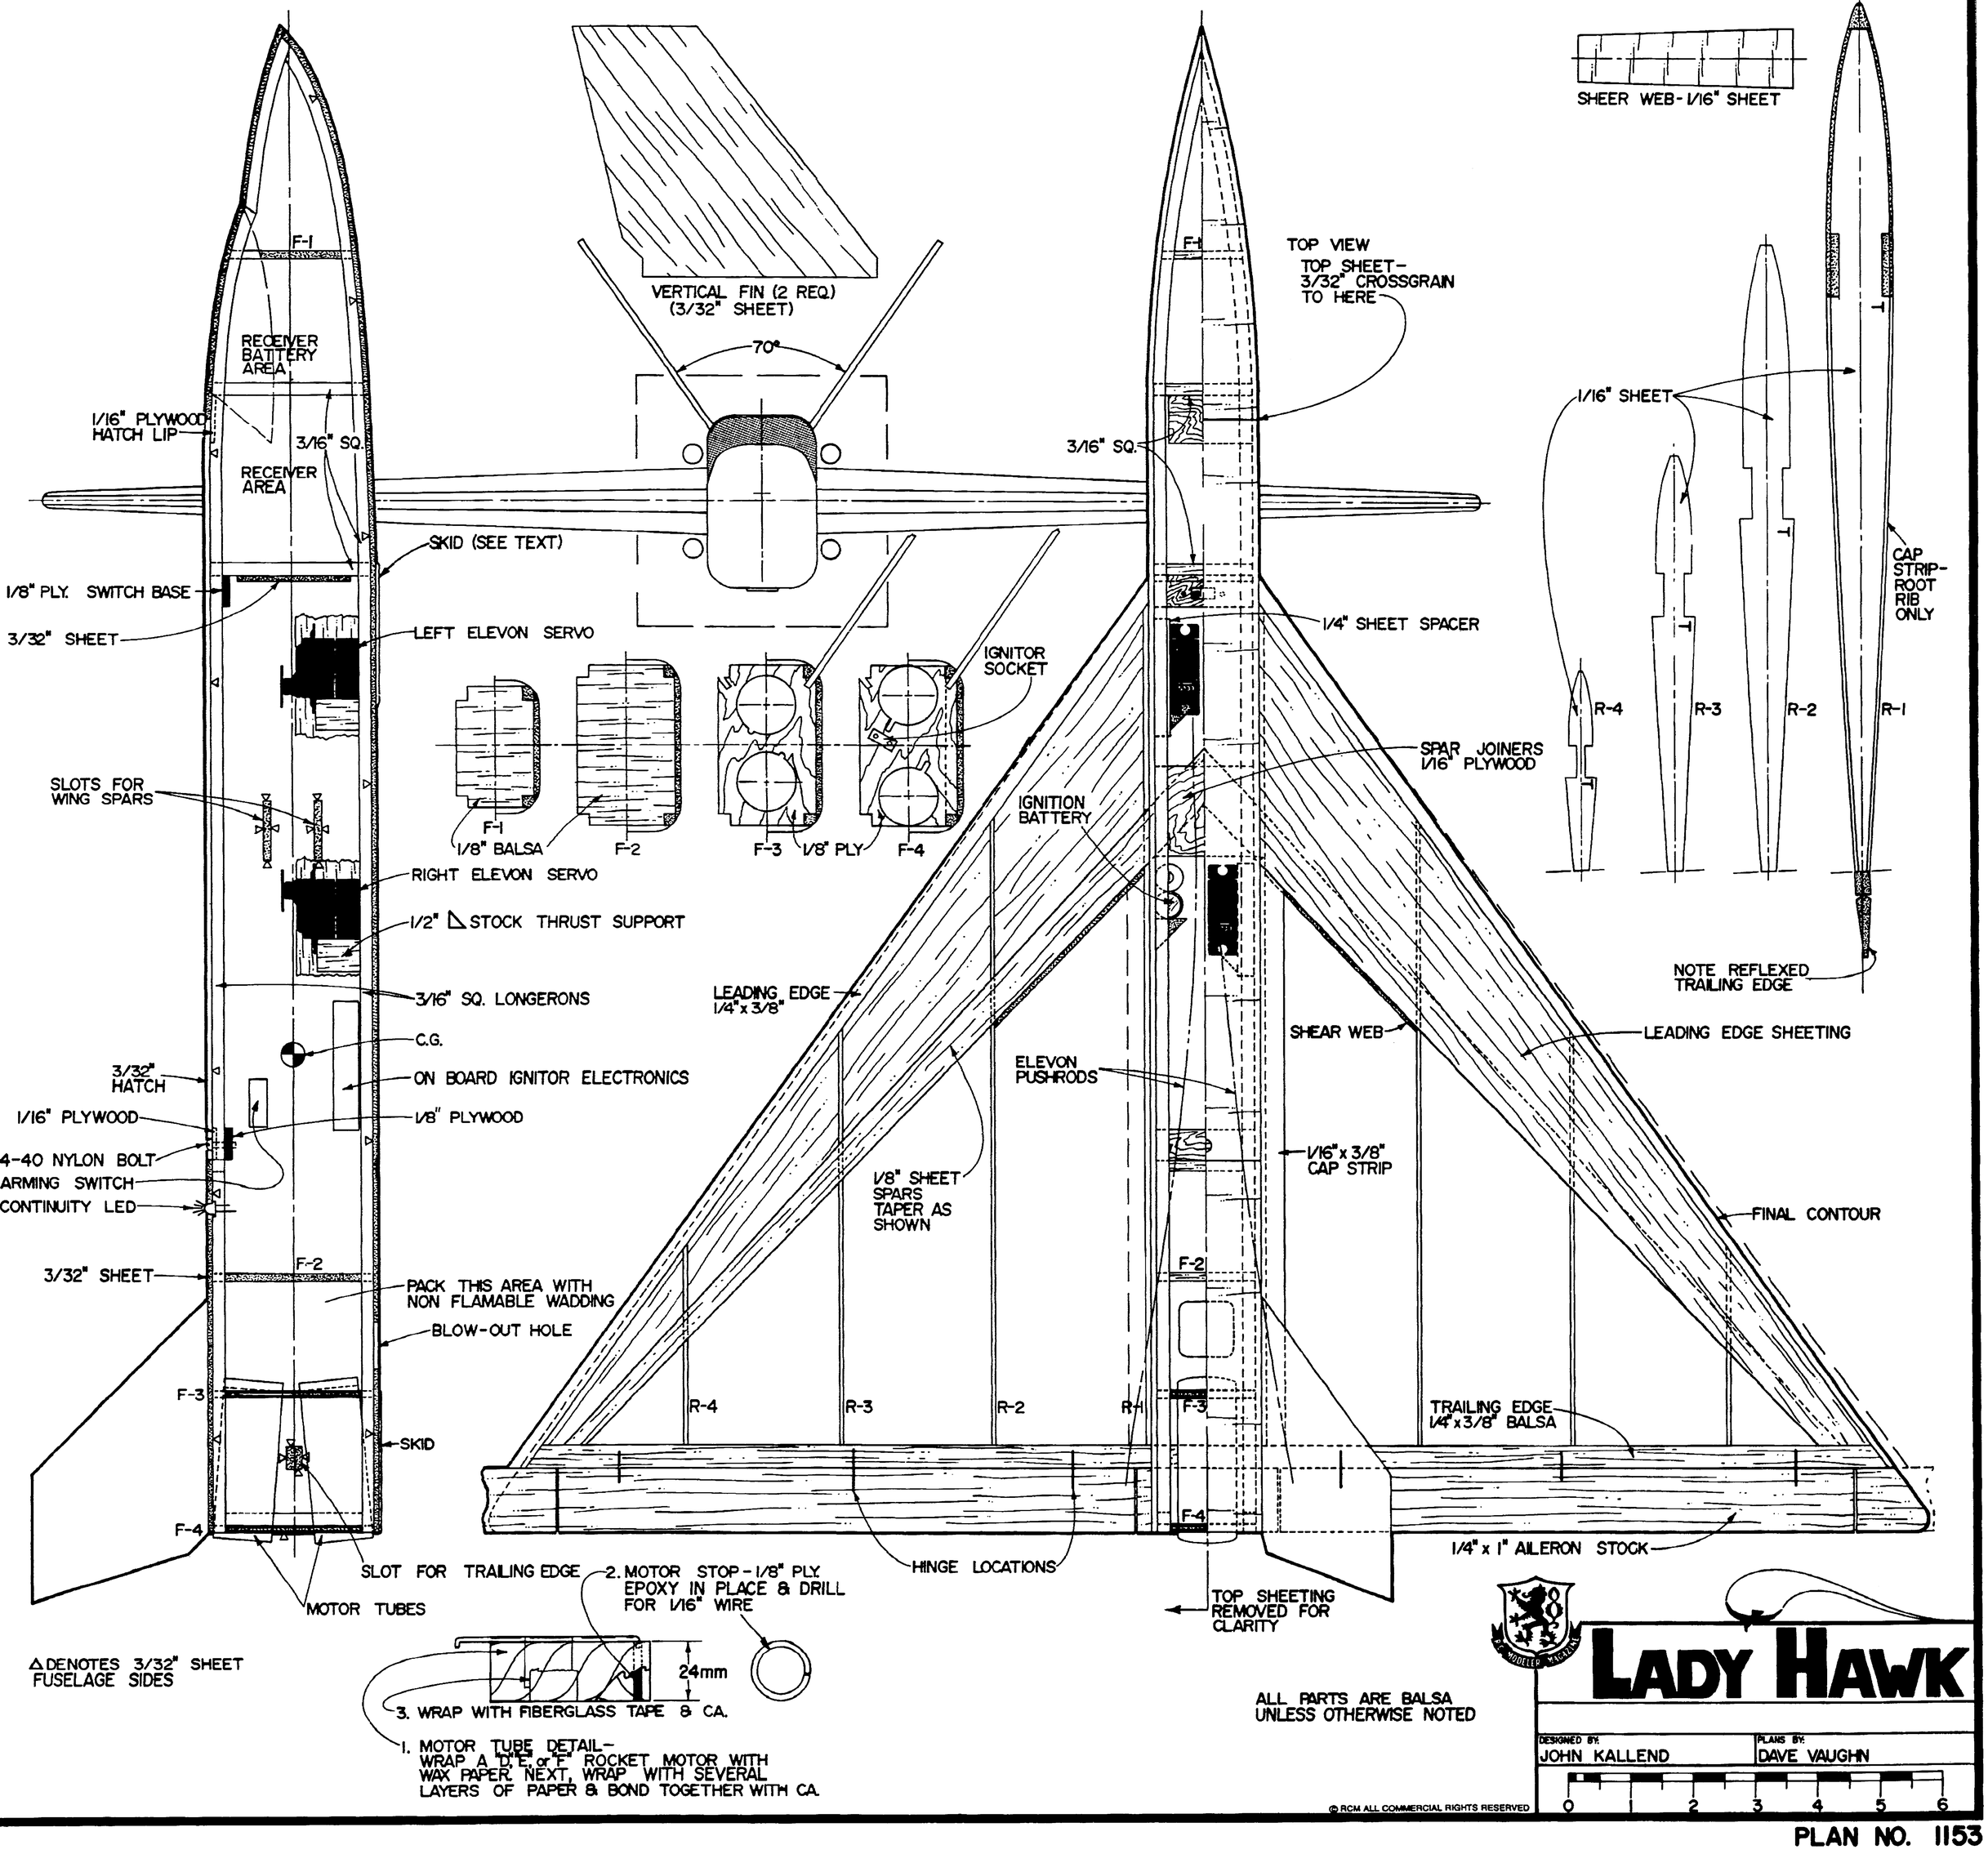


△ DENOTES 3/32" SHEET FUSELAGE SIDES




ALL PARTS ARE BALSA UNLESS OTHERWISE NOTED

© RCM ALL COMMERCIAL RIGHTS RESERVED